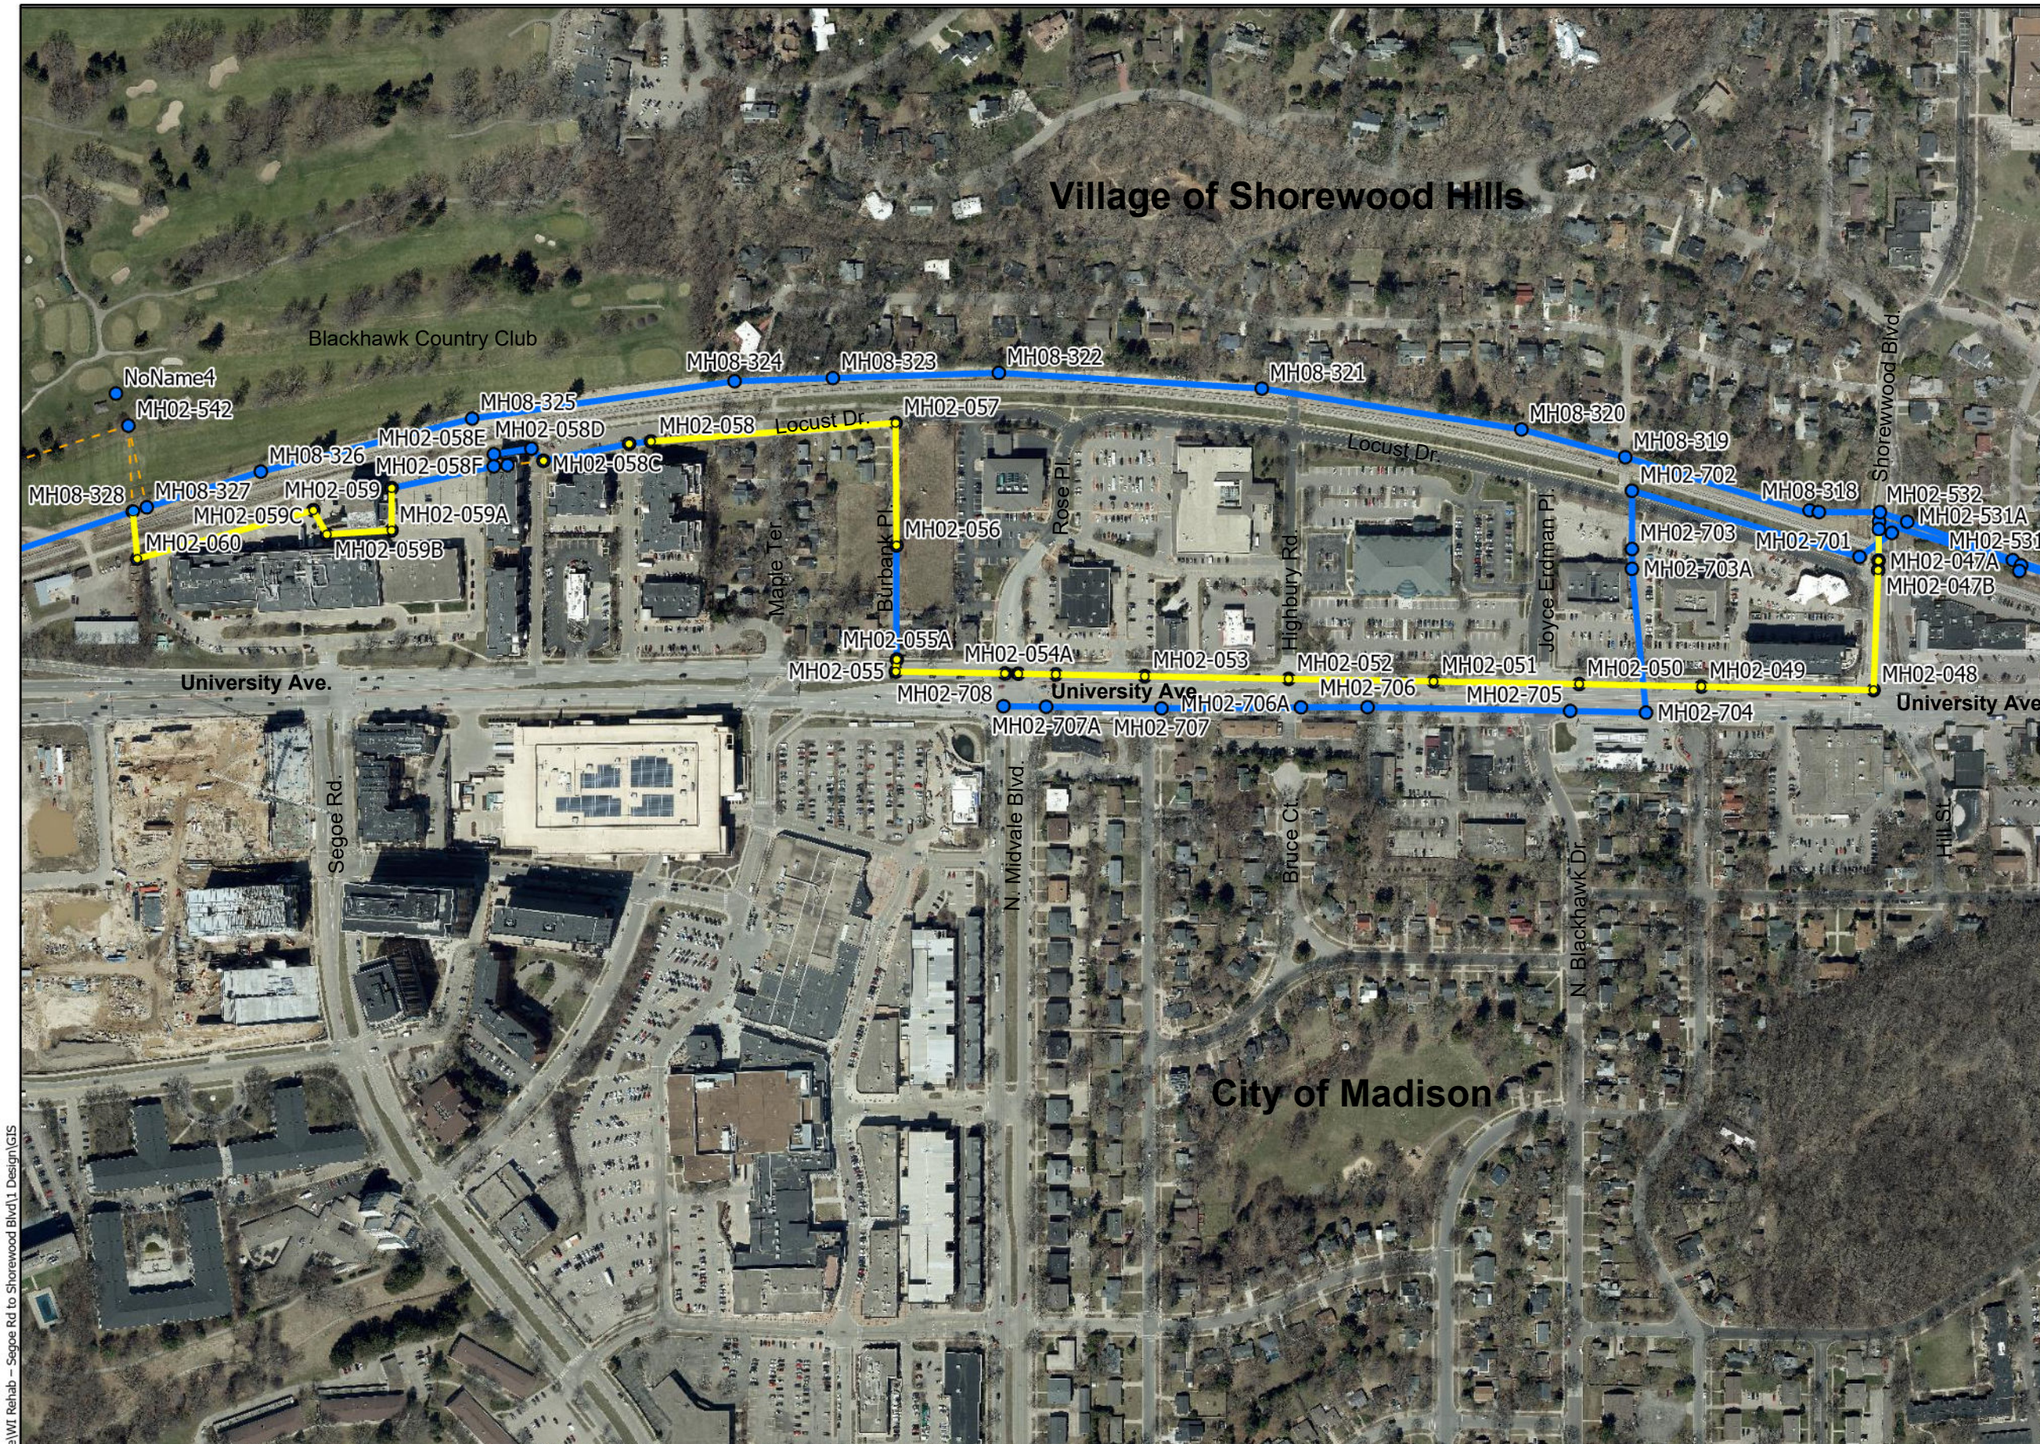

LEGEND

PROJECT SCOPE

- MANHOLE REHAB
- PIPE REHAB

ADJACENT MMSD UTILITIES

- MANHOLE
- GRAVITY, ACTIVE
- GRAVITY, ABANDONED
- SIPHON, ACTIVE

0 200 400 800

US Feet

N

M:\Projects\Active\WI Rehab – Segoe Rd to Shorewood Blvd\1 Design\GIS

DATE	REV. #	RECORD OF ISSUE
6/4/2024		PRELIMINARY DESIGN

Madison Metropolitan Sewerage District

WI REHAB - SEGOE RD TO SHOREWOOD BLVD

VILLAGE OF SHOREWOOD HILLS & CITY OF MADISON

PROJECT OVERVIEW

S1